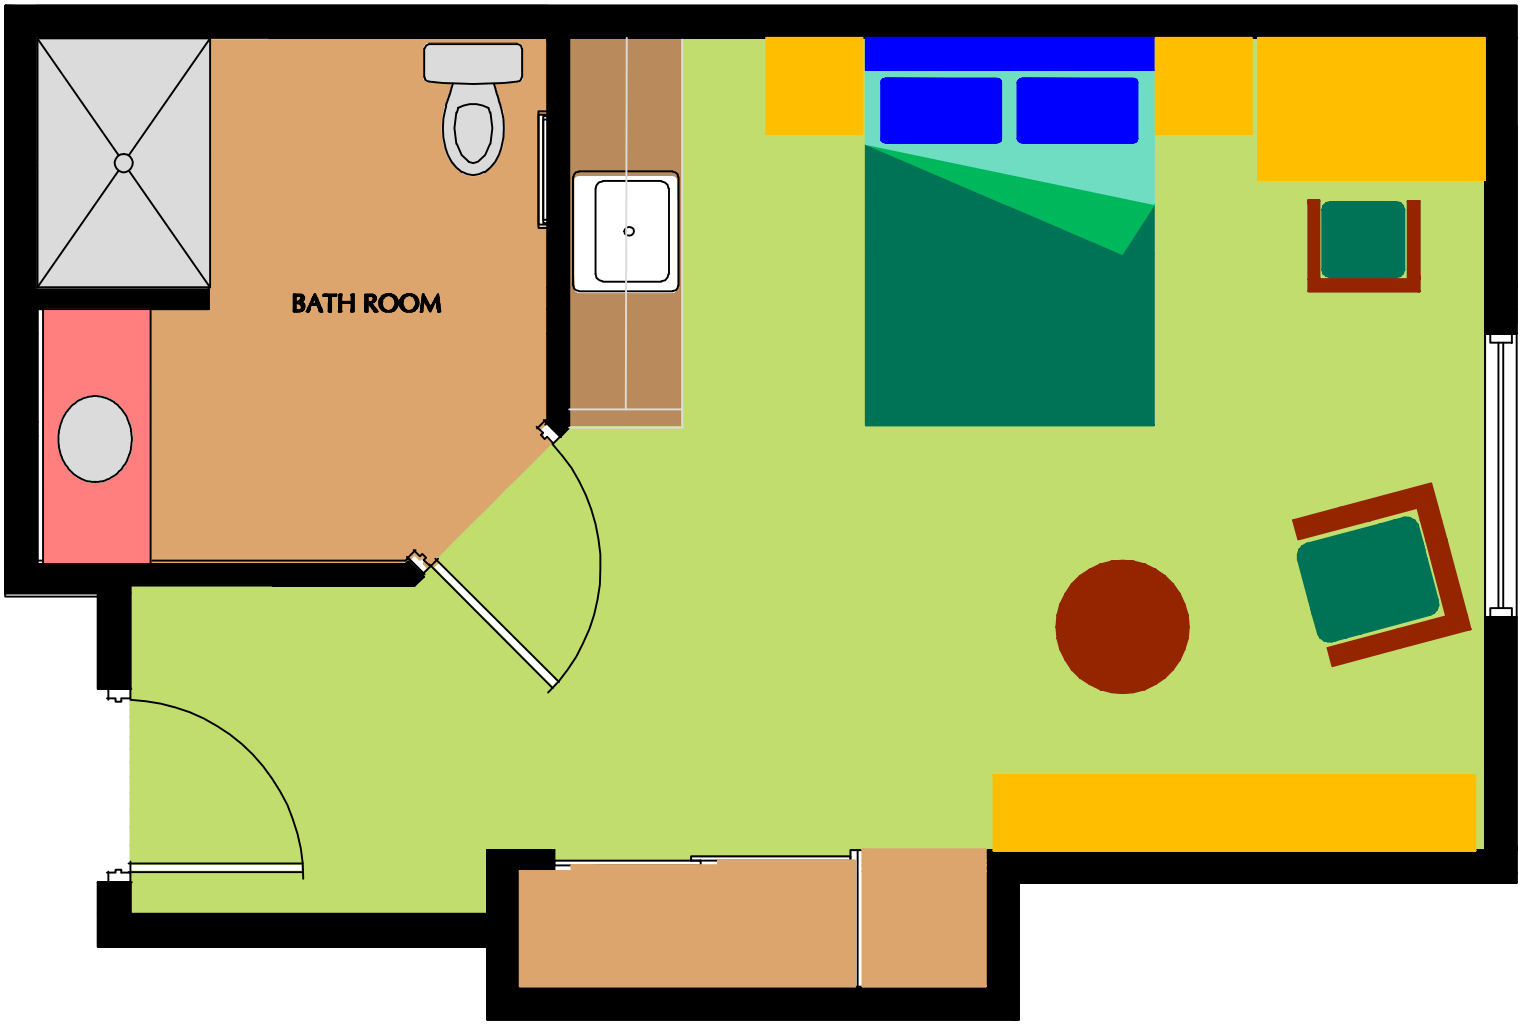

ROOM TYPE 3B

1:40

37.66 SQ.M (405.37 SQ.FT)

HYTHE PIONEER HOME

DENZIL LOBO ARCHITECT LTD.
#201, 11729 - 105 AVENUE, EDMONTON, ALBERTA, T5H 0L9
PHONE: (780) 454-5552 FAX: (780) 453-6857

PROJECT : FILING STORAGE ROOM

TITLE :

SCALE :	DATE :	DRAWN BY :	FILE NO.	SHEET NO.
AS NOTED				W5